

439-118

A-102

Spotlight Design
March 1966

A-2 6/28/66

REVISIONS BY NUMBER OTHER
SECTION 100 OF 100 (SEE LIST)


DRAWING NUMBER

DRAWING NUMBER

DRAWING NUMBER

PLAN HOLD CORPORATION • IRVINE, CALIFORNIA
REVISIONS BY NUMBER OTHER
SECTION 100 OF 100 (SEE LIST)

PLAN HOLD CORPORATION • IRVINE, CALIFORNIA
REVISIONS BY NUMBER OTHER
SECTION 100 OF 100 (SEE LIST)

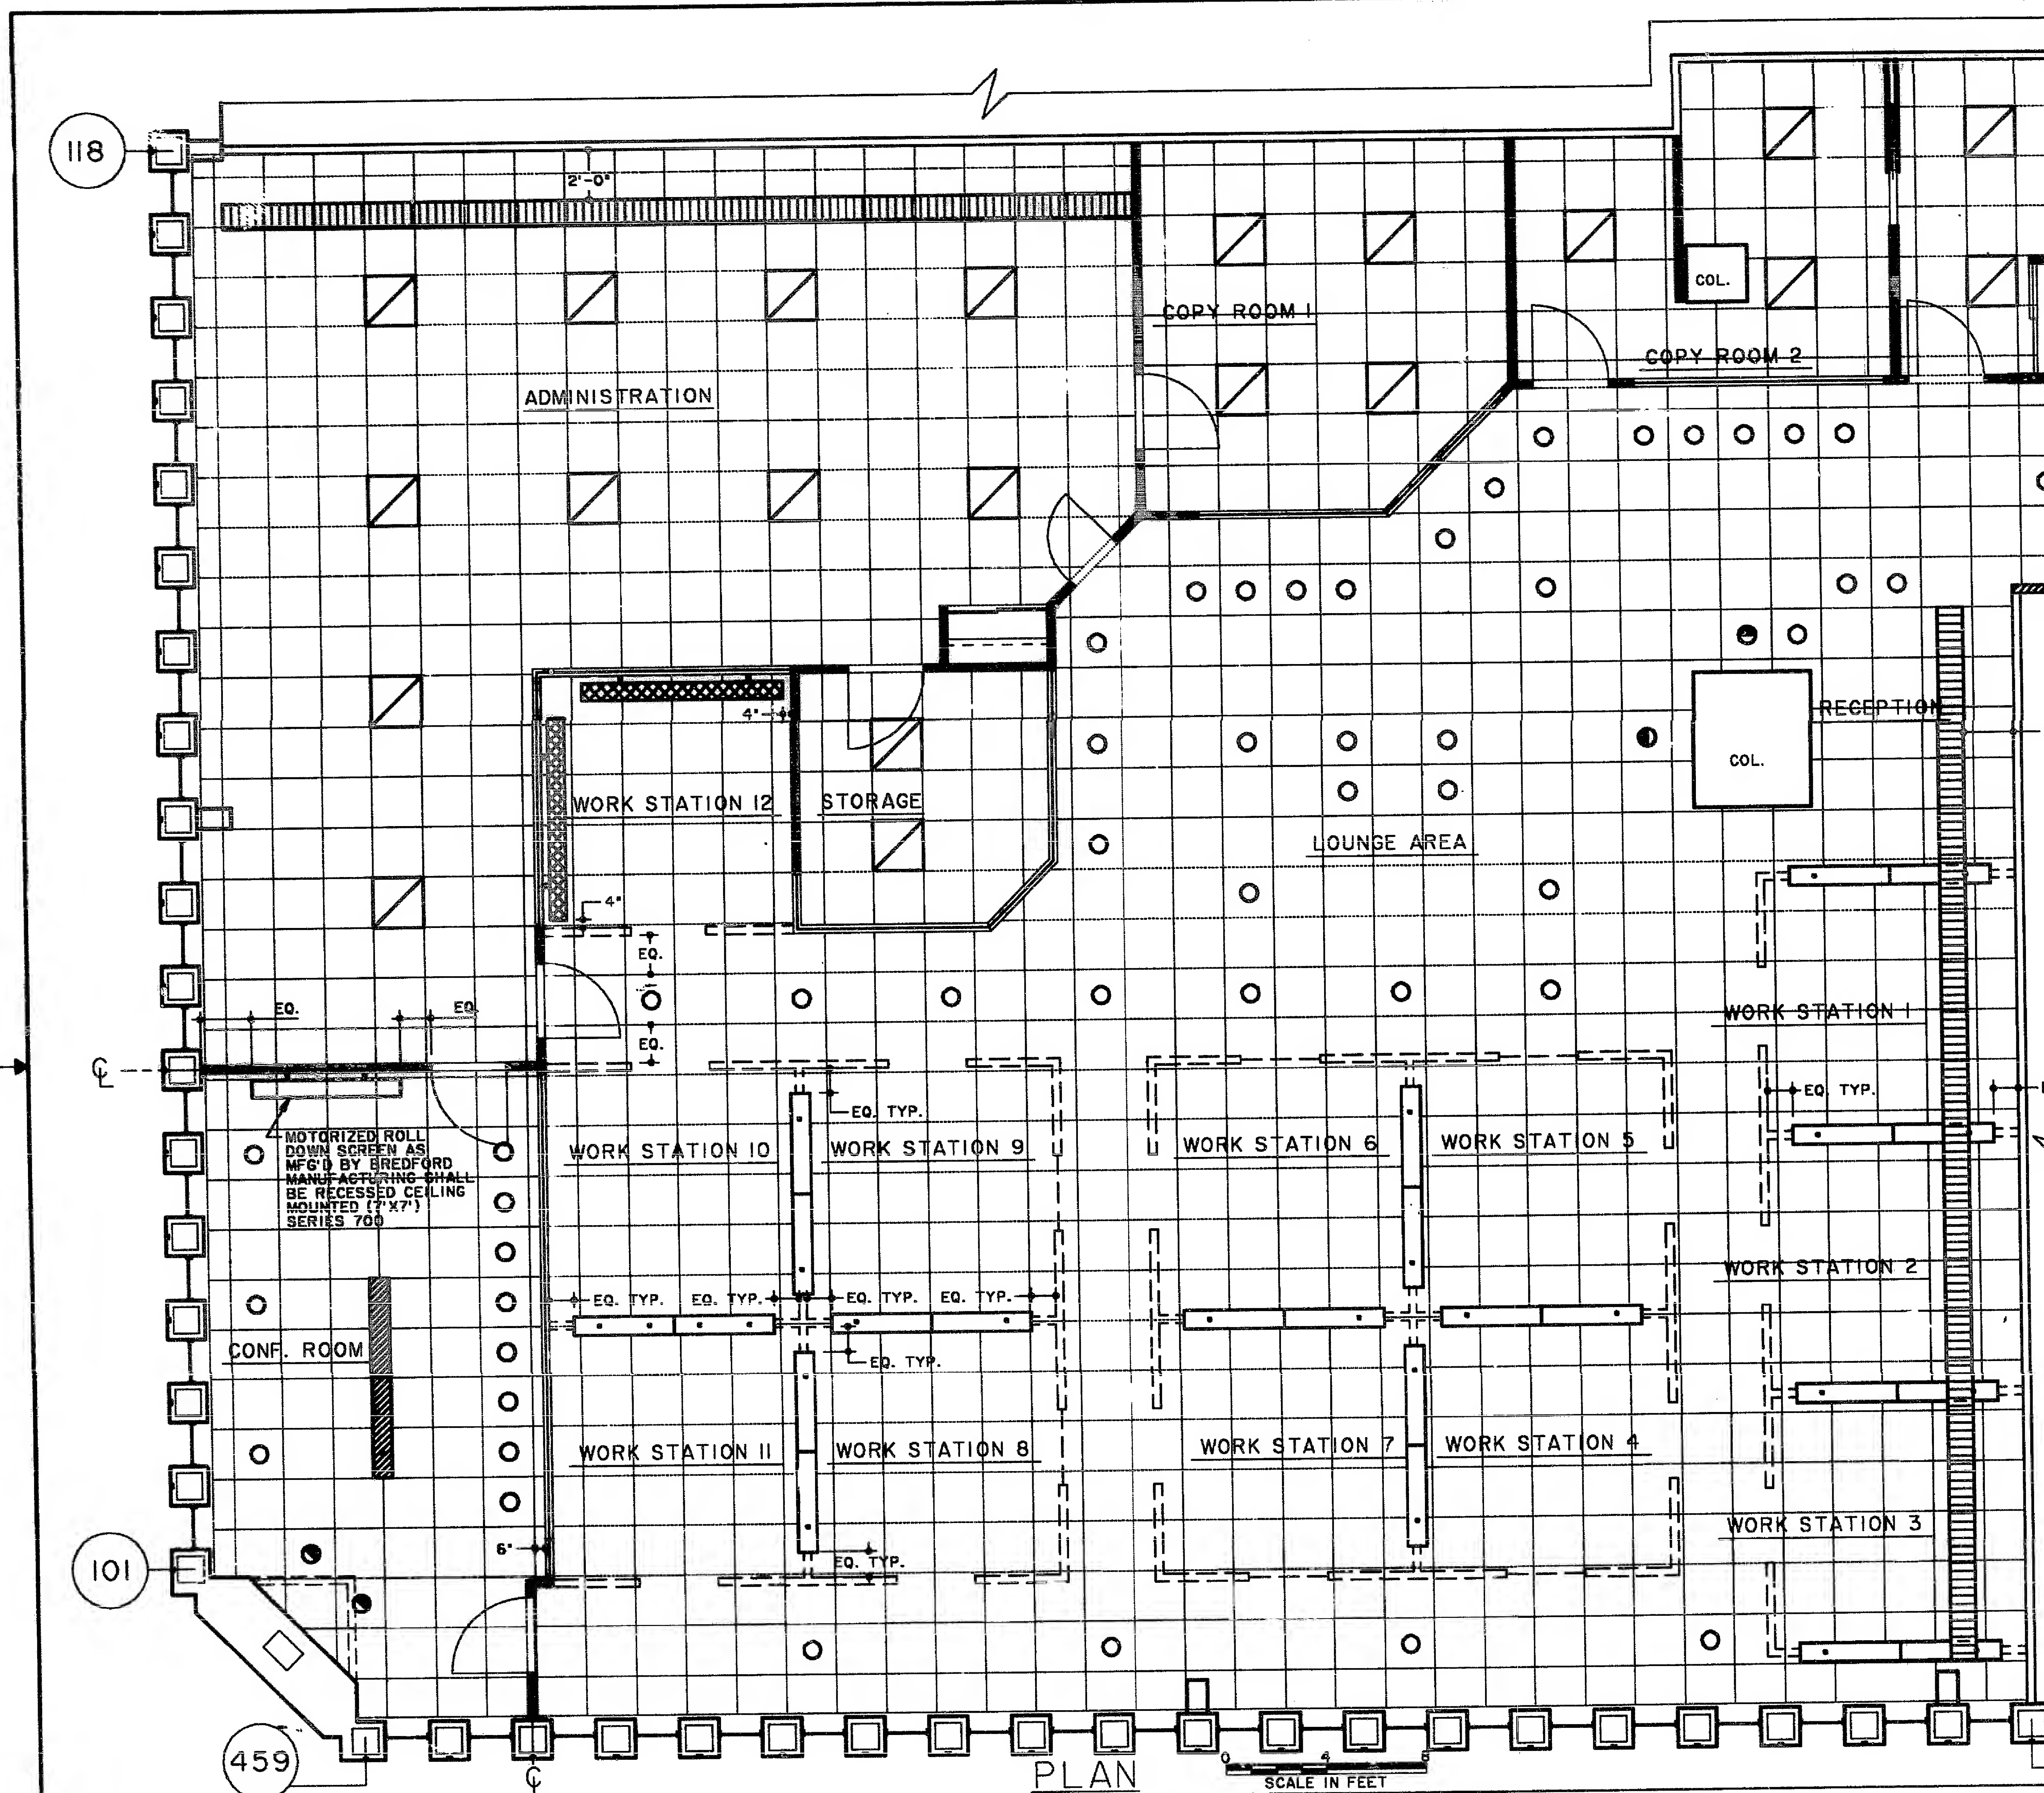

CEILING LIGHT FIXTURE LENGEND											
SYM.	DESCRIPTION	TYPE	DIM.	FINISH	REMARKS	SYM.	DESCRIPTION	TYPE	DIM.	FINISH	REMARKS
[Symbol]	PARTITION MOUNTED EXTRUDED ALUM. FLUORESCENT FIXTURE (WITH TWO POSTS)	—	—	—	SEE ELEVATIONS ON DWG A-5	[Symbol]	RECESSED COMPACT FLUORESCENT WALL WASHER DOWNLIGHT	—	—	—	SEE DWGS E-1 TO E-4 FOR ADDITIONAL INFOR.
[Symbol]	CEILING PENDANT MOUNTED INDIRECT UPLIGHT W/ PARABOLIC LOUVER DOWNLIGHT COMPONENT	—	—	—	SEE DWGS E-1 TO E-4 FOR ADDITIONAL INFOR.	[Symbol]	RECESSED 2X2 9 CELL PARABOLIC FLUORESCENT LIGHT FIXTURE	—	—	—	SEE DWGS E-1 TO E-4 FOR ADDITIONAL INFOR.
[Symbol]	WALL BRACKETED EXTRUDED ALUMINUM FLUORESCENT FIXTURE	—	—	—	SEE DWGS E-1 TO E-4 FOR ADDITIONAL INFOR.	[Symbol]	CONTIN. RECESSED FLUORESCENT SLOT WALL WASHER	—	—	—	SEE DWGS E-1 TO E-4 FOR ADDITIONAL INFOR.
[Symbol]	RECESSED OPEN APERTURE COMPACT FLORESCENT DOWNLIGHT	—	—	—	SEE DWGS E-1 TO E-4 FOR ADDITIONAL INFOR.	[Symbol]	MECHANICAL DIFFUSER SUPPLY AIR GRILL	—	—	—	SEE DWGS M-1 FOR ADDITIONAL INFOR.